

MONUMENT RECORD
State of Indiana - County of Monroe

Section: 31

Township: 7 North


Range: 1 East

Corner ID: Polk E-25

Monument Description & Remarks: 3" Aluminum Disk stamped, "T7N R1W, S.31/S.32, T6N R1E, 1994 SO545". Survey Sign 2ft above ground at pt. B

References On File: Douglas Curry referenced Kenneth Anderson survey and Monument correcting the former Farkas recovery tie drawing, Monument Record (1986), on file in Surveyor Office

RECOVERY TIE DRAWING
Field Book 42 Page No. 32

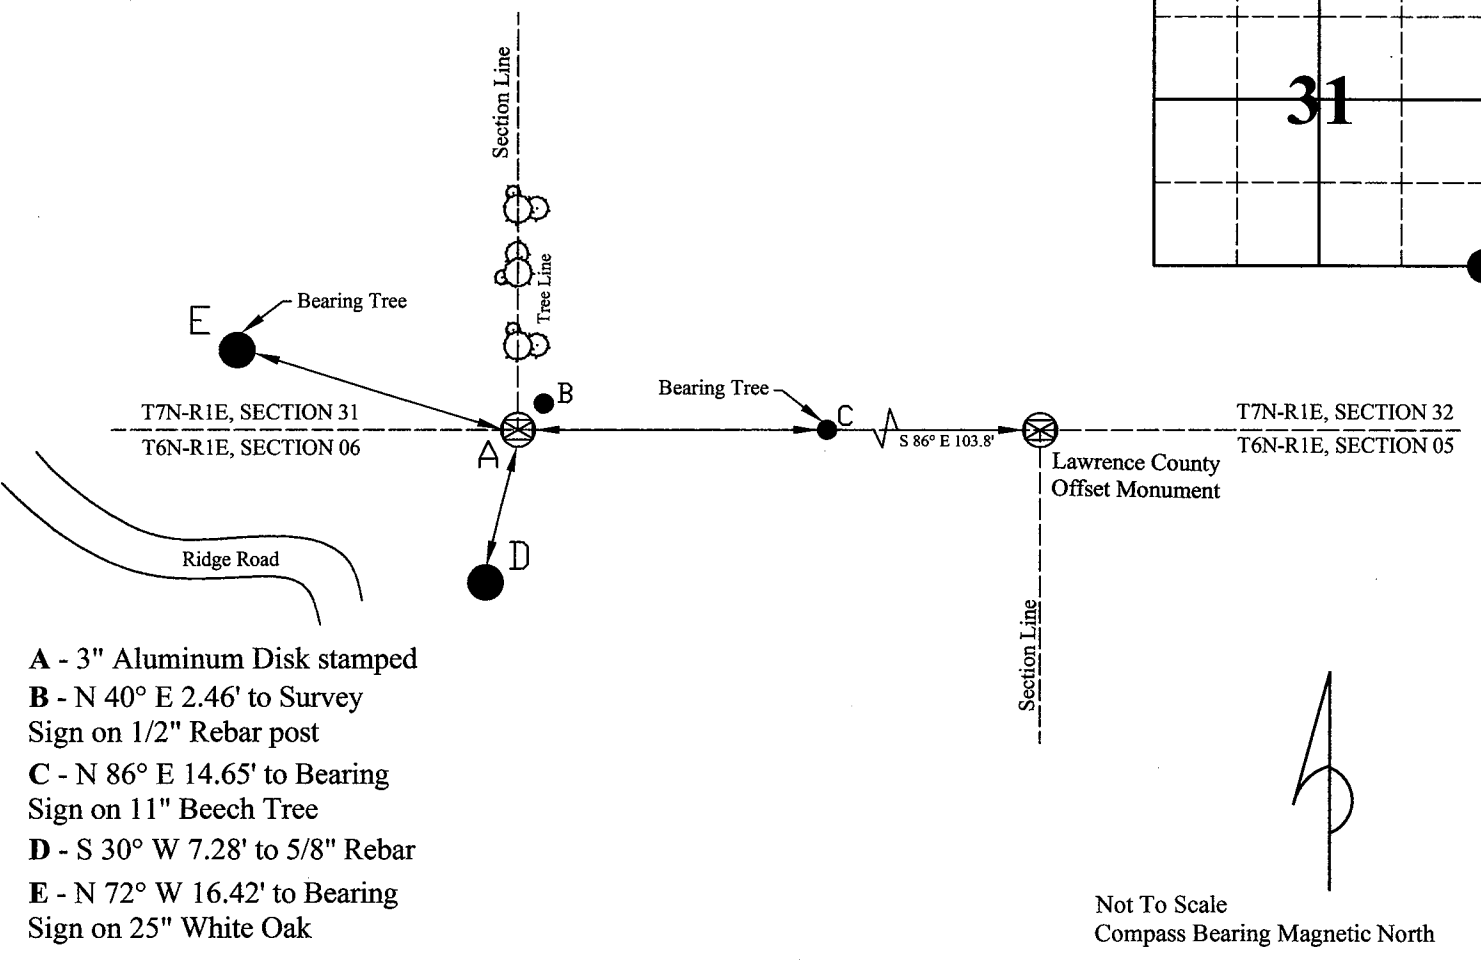

I, Kevin P. Enright, Monroe County Surveyor, hereby certify that this document was prepared under my direction in accordance with the provisions of section 36-2-12-11 of the Indiana Code; and the above data is given under my hand and seal this 24th day of March, 2009.

Kevin P. Enright

Administered by the Monroe County Surveyor Review Board

Date: 4-7-2009



STATE OF INDIANA - COUNT

NOTE:

SECTION 31, TOWNSHIP 7

PER DOUG CURRY


MONUMENT DESCRIPTION

THIS CORNER HAS
BEEN MOVED EAST
5' + AND NEEDS
TO BE RE-TIED

SET REBAR

RECOVERY TIE DRAW

11-4-94 MON.F.

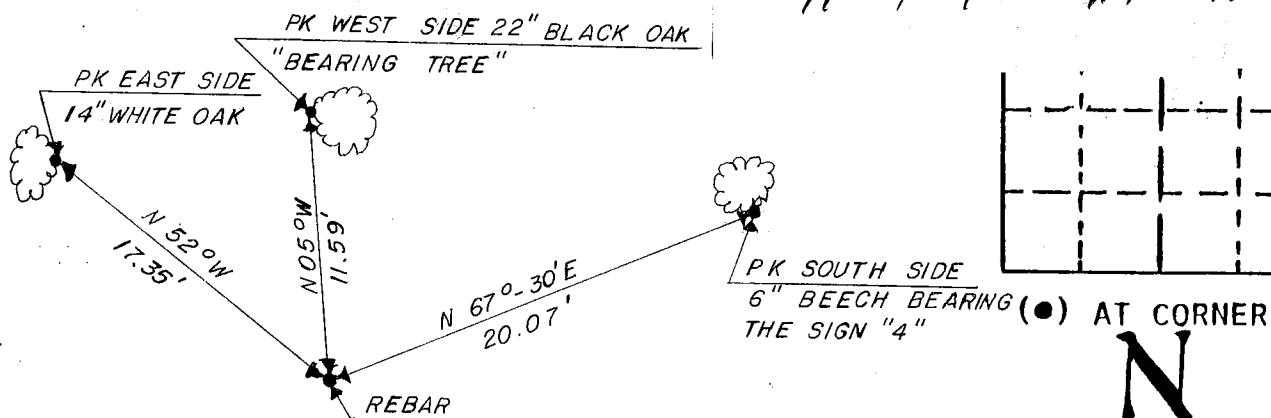

NOT TO SCALE

STATE OF INDIANA

COUNTY OF MONROE

I, EDMUND O. FARKAS HEREBY CERTIFY THAT THIS DOCUMENT WAS PREPARED UNDER MY DIRECTION IN ACCORDANCE WITH THE PROVISIONS OF SECTION 17-3-64-4 - 17-3-64-8 OF THE INDIANA CODE, BEING ACTS OF 1965, CHAPTER 319; AND THE ABOVE DATA IS GIVEN UNDER MY HAND AND SEAL THIS 18 TH DAY OF DECEMBER, 1986 A.D.

SPACE
RESERVED
FOR
RECORDING
OFFICER.

INDIANA REGISTERED LAND SURVEYOR NO. _____

OR _____

UNITED STATES GOVERNMENT AGENCY

TOWNSHIP:
POLK

CORNER I.D.

TITLE


E-25

T. 7 N R. 1 E 2nd P Mer. N.F. Hoosier County Monroe State Indiana
S. Section Corner Corner common to sections 31 and 32 and

EXISTING SURVEYS

Original Government Survey	
Year surveyed <u>1811</u>	Alex Holmes D.S.
Original monument	Post (Wood post, stone, pile of stones, pipe, etc.)
Bearing Trees	
Species <u>Hickory</u>	<u>W.Oak</u>
Diameter <u>9"</u>	<u>24"</u>
Bearing <u>N37E</u>	<u>S15W</u>
Distance <u>17 lk</u>	<u>25 lk</u>
Subsequent Corner Restoration	
Year surveyed <u>1881</u>	By <u>M.N. Buskirk M.C.S.</u>
Where filed or recorded	<u>Monroe Co. Surveyor</u>
Monument	<u>None called for</u> (Original, concrete post, iron rod, etc.)
Bearing Trees, Reference Objects	
Species <u>B.Oak</u>	<u>B.Oak</u>
Diameter <u>7"</u>	<u>7"</u>
Bearing <u>S44E</u>	<u>N82W</u>
Distance <u>20 1/2 lk</u>	<u>29 lk</u>

Original Evidence Found	
Year of search <u>1988</u>	By <u>R. Ratcliff</u>
Monument found <u>None</u>	<u>R.L.S.#S0343</u>
Original Bearing Trees Found	
Species	
Diameter	
Bearing	
Distance	<u>None</u>
Evidence of Subsequent Corner Restoration Found	
Year of search <u>1988</u>	By <u>R. Ratcliff</u>
	<u>R.L.S.#s0343</u>
	<u>None</u>
Bearing Trees, Reference Objects	
	<u>None</u>

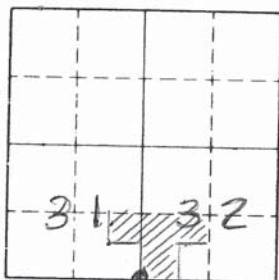

Sketch

○ Corner ■ F.S. Land

Relation of Evidence to Record Features Along Section Lines

Section line to sections Township line
Object Brook
Record distance 10 ch to East
Measured distance 645'

Other Evidence

Describe evidence of use and occupation such as roads, fences, clearings, timber cutting lines, plantations, etc.. Cite source of testimony if any.

Fence lines East, West and North.

Found rebar 7' West and 8' South of fence intersection.

Perpetuation Record

Monument and accessories established. Include brief description of area.
None

At time of search:

1. Did you have the record description?
Yes X No

2. How was search area located?
Pacing, chaining, photos, maps, etc. Maps & Traverse

3. Man hours spent in search 4

4. Do you think additional search might recover evidence? Yes No X

5. Signature R. Ratcliff

Certified corner restoration certificate prepared: Yes No X
Filed in county records at Date County Document No.
Identified on aerial photo No. Which is filed at

Index No. 2-5
(Alphabetical - Numerical)LAND CORNER RECORD
(RECTANGULAR SURVEYS)R9-7150-4 (Rev. 6/13/67)
GPO 806-924T. 7N R. 1E Mer. N.F. Housier County Monroe State Indiana
S Section Corner common to sections 31, 32, and 33

EXISTING SURVEYS

Original Government Survey

Year surveyed _____

Original monument _____
(Wood post, stone, pile of stones, pipe, etc.)

Bearing Trees

Species	<u>Hickory</u>	<u>W. Oak</u>
Diameter	<u>9"</u>	<u>24"</u>
Bearing	<u>N 37° E</u>	<u>S. 15° W</u>
Distance	<u>17 LKS</u>	<u>25 LKS</u>

Subsequent Corner Restoration

Year surveyed 1881 By BUSKIRKWhere filed or recorded Monroe Co Survey BK-Pg 331Monument _____
(Original, concrete post, iron rod, etc.)

Bearing Trees, Reference Objects

Species	<u>B. Oak</u>	<u>B. Oak</u>
Diameter	<u>7"</u>	<u>7"</u>
Bearing	<u>S 44° E</u>	<u>N 82° W</u>
Distance	<u>20 1/2 LKS</u>	<u>29 LKS</u>

Original Evidence Found

Year of search _____

By _____

Monument found _____

Original Bearing Trees Found

Species _____

Diameter _____

Bearing _____


Distance _____

Evidence of Subsequent Corner Restoration Found

Year of search _____

By _____

Bearing Trees, Reference Objects

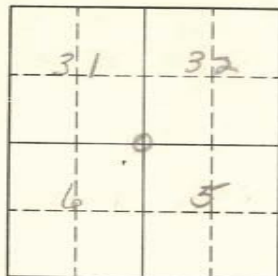

Sketch

○ Corner ■ F.S. Land

Relation of Evidence to Record Features Along Section Lines

Section line to sections 32-31Object Creek 3 LKS-SRecord distance 10 ch E

Measured distance _____

Other Evidence

Describe evidence of use and occupation such as roads, fences, clearings, timber cutting lines, plantations, etc.. Cite source of testimony if any. _____

Perpetuation Record

Monument and accessories established. Include brief description of area. _____

At time of search:

1. Did you have the record description?

Yes _____ No _____

2. How was search area located?

Pacing, chaining, photos, maps,
etc. _____

3. Man hours spent in search _____

4. Do you think additional search might
recover evidence? Yes _____ No _____

5. Signature _____

Certified corner restoration certificate prepared: Yes _____ No _____

Filed in county records at _____

Date _____

County Document No. _____

Identified on aerial photo No. _____

Which is filed at _____